

WILLOW CREEK COMMUNITY CENTER

1200 Willow Lane, Example Township | Fictional training project WC-26-014

A101

DEMONSTRATION ISSUE

POLYPDF

DRAWING DEMO LIBRARY

PROJECT

WILLOW CREEK
COMMUNITY CENTER
WC-26-014
ONE-STORY / 5,760 SF

DRAWING TITLE

GROUND FLOOR PLAN

DISCIPLINE

ARCHITECTURE

ISSUE RECORD

REVISION A
2026-09-15
Demonstration issue
Drawn: PP / Checked: QA

SHEET DATA


Scale: 1/4" = 1'-0"
Original: 36 x 24 IN
PDF page 1
Units: feet unless noted

USE NOTICE

FICTIONAL PROJECT
DEMONSTRATION ONLY
NOT FOR CONSTRUCTION
No engineering design, code review or
permit approval is implied.

A101

REV A

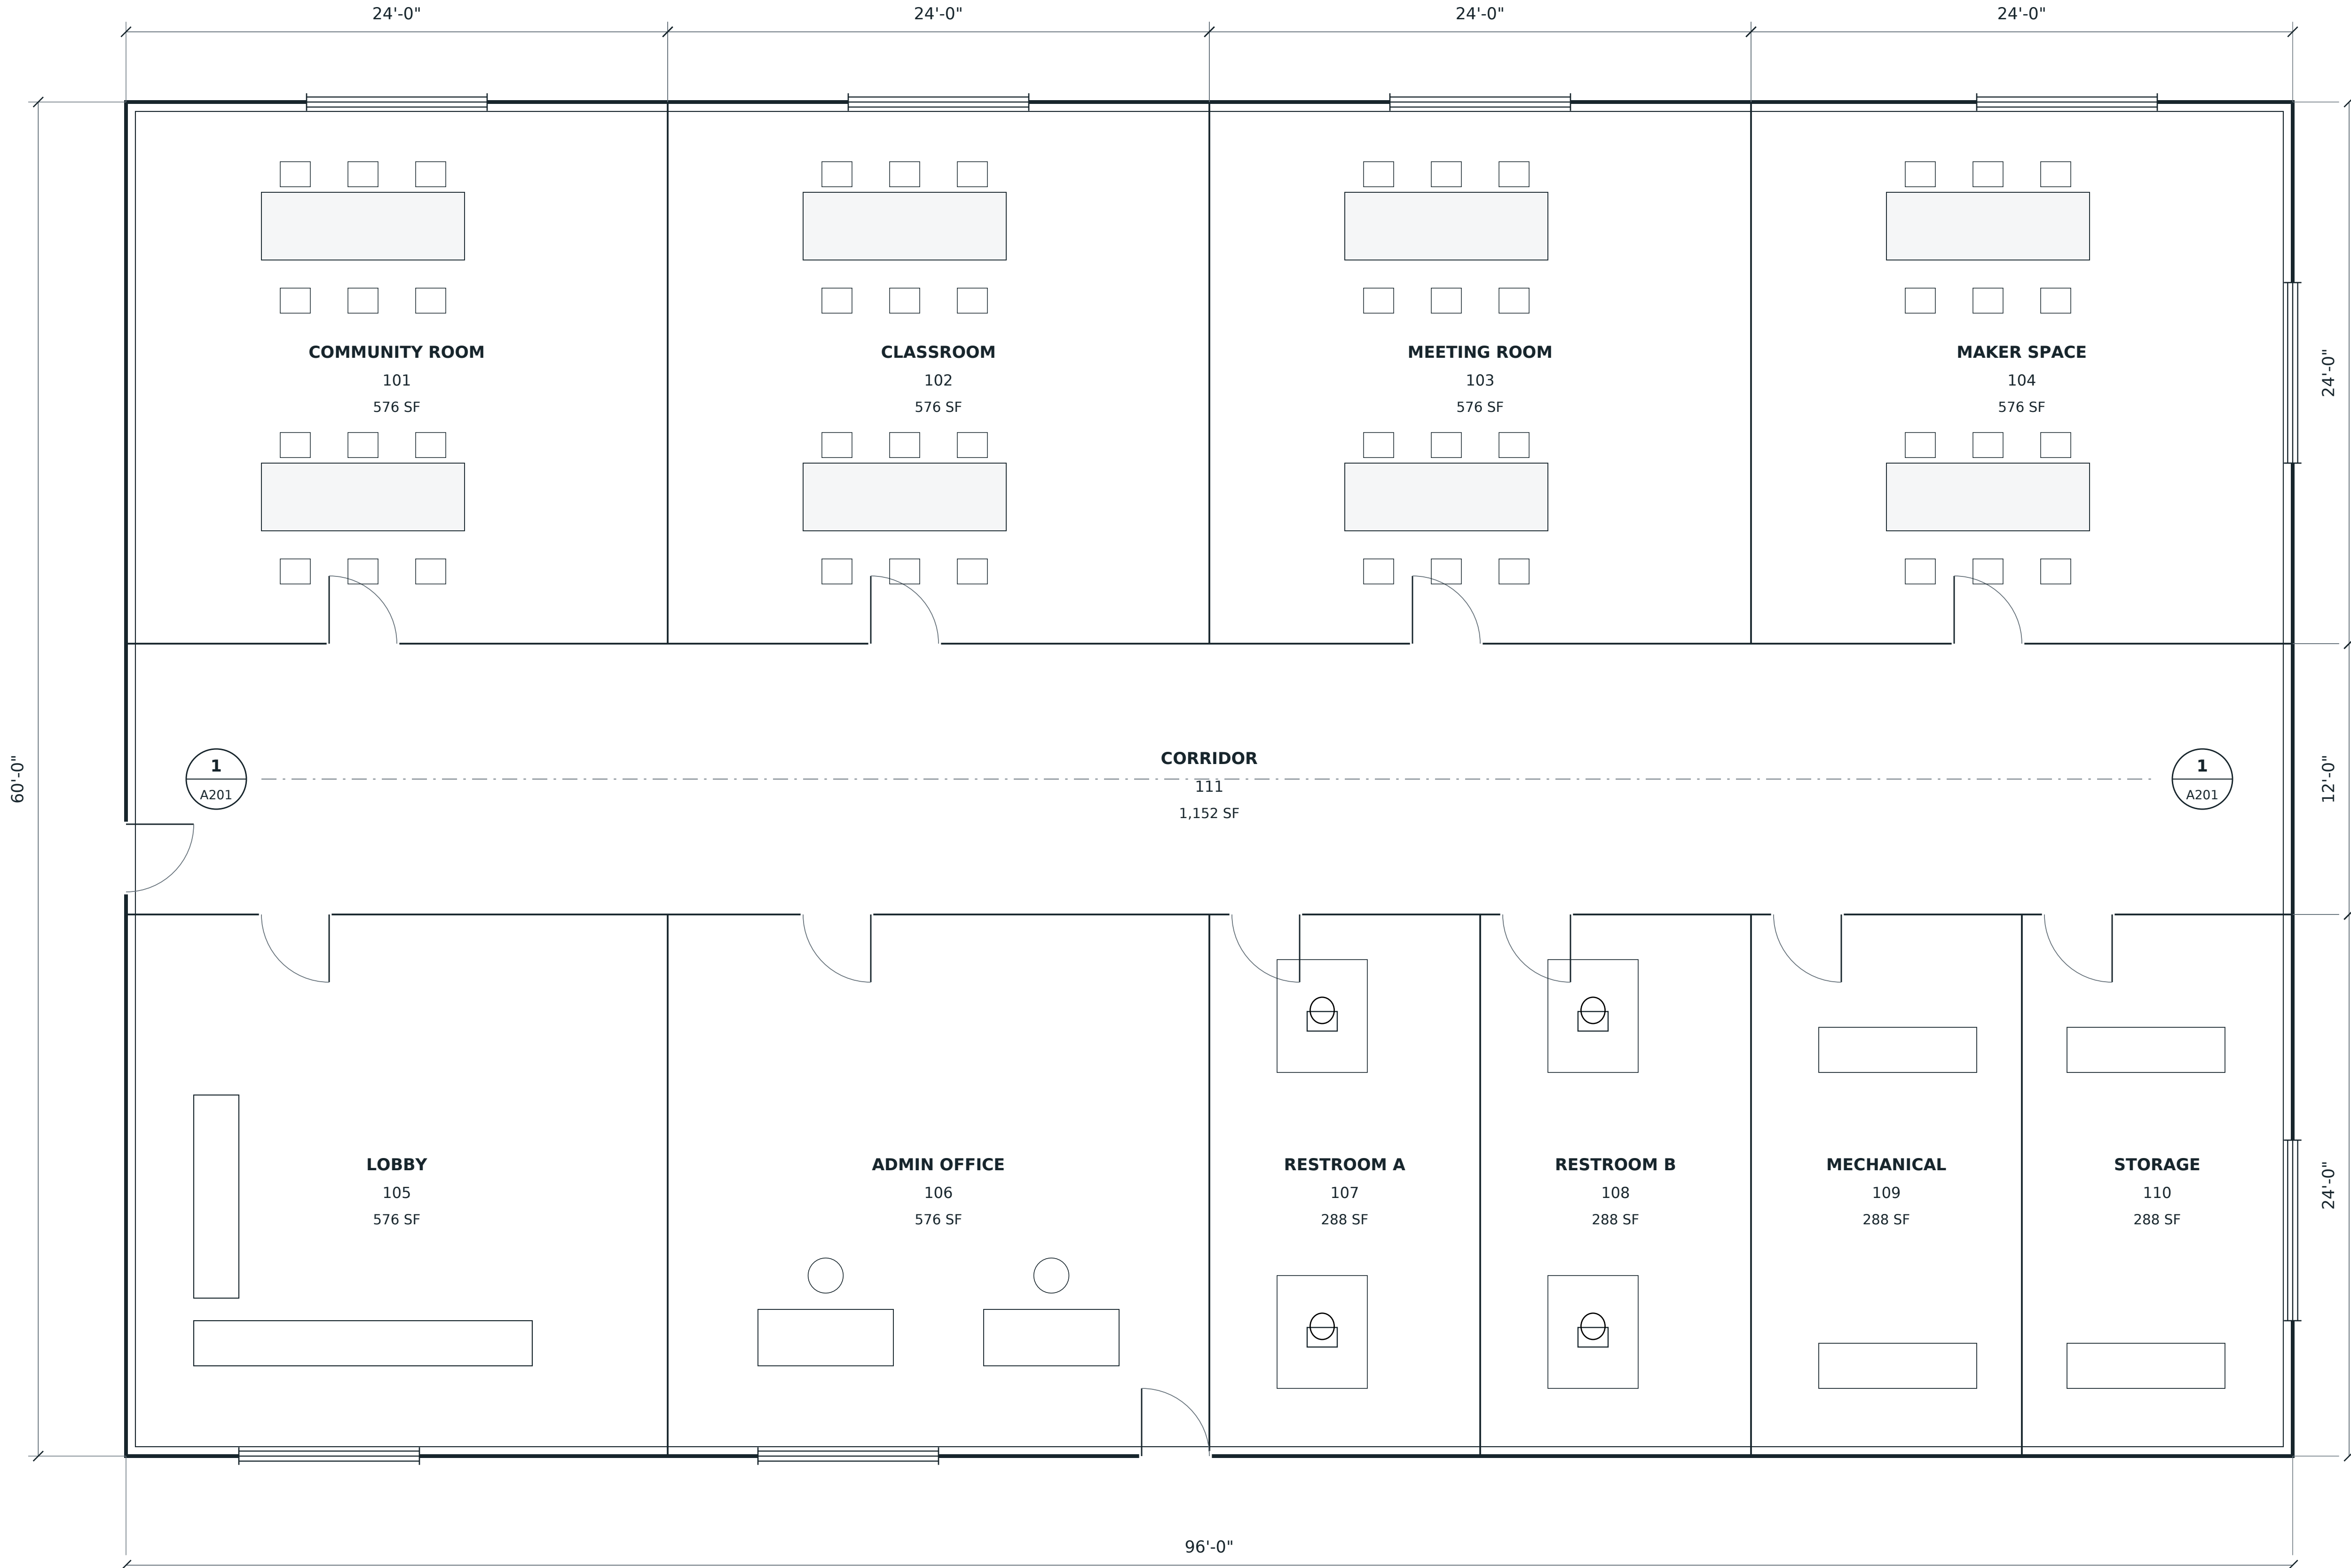

N

GENERAL NOTES

- All dimensions reference exterior face or partition centerline.
- Overall building footprint: 96'-0" x 60'-0".
- Door symbols show 3'-0" leaves. Furniture is diagrammatic.
- Refer to A201 for elevations and wall sections.
- W1 glazing shown schematically. No performance specification implied.

TAG	ASSEMBLY
W1	Exterior wall
P1	Interior partition
D1	3'-0" single leaf
F1	Resilient floor
F2	Porcelain tile

ISSUE INFORMATION

Revision A: baseline issue.
Plan geometry is identical between issues
except the documented changes.

1 GROUND FLOOR PLAN

1/4" = 1'-0" | 1:48

GRAPHIC SCALE



WILLOW CREEK COMMUNITY CENTER

1200 Willow Lane, Example Township | Fictional training project WC-26-014

A201
DEMONSTRATION ISSUE

POLYPDF
DRAWING DEMO LIBRARY

PROJECT

WILLOW CREEK
COMMUNITY CENTER
WC-26-014
ONE-STORY / 5,760 SF

DRAWING TITLE

ELEVATIONS, SECTION &
WALL DETAIL

DISCIPLINE

ARCHITECTURE

ISSUE RECORD

REVISION A
2026-09-15
Demonstration issue
Drawn: PP / Checked: QA

SHEET DATA


Scale: AS NOTED
Original: 36 x 24 IN
PDF page 2
Units: feet unless noted

USE NOTICE


FICTIONAL PROJECT
DEMONSTRATION ONLY
NOT FOR CONSTRUCTION
No engineering design, code review or
permit approval is implied.

A201


REV A

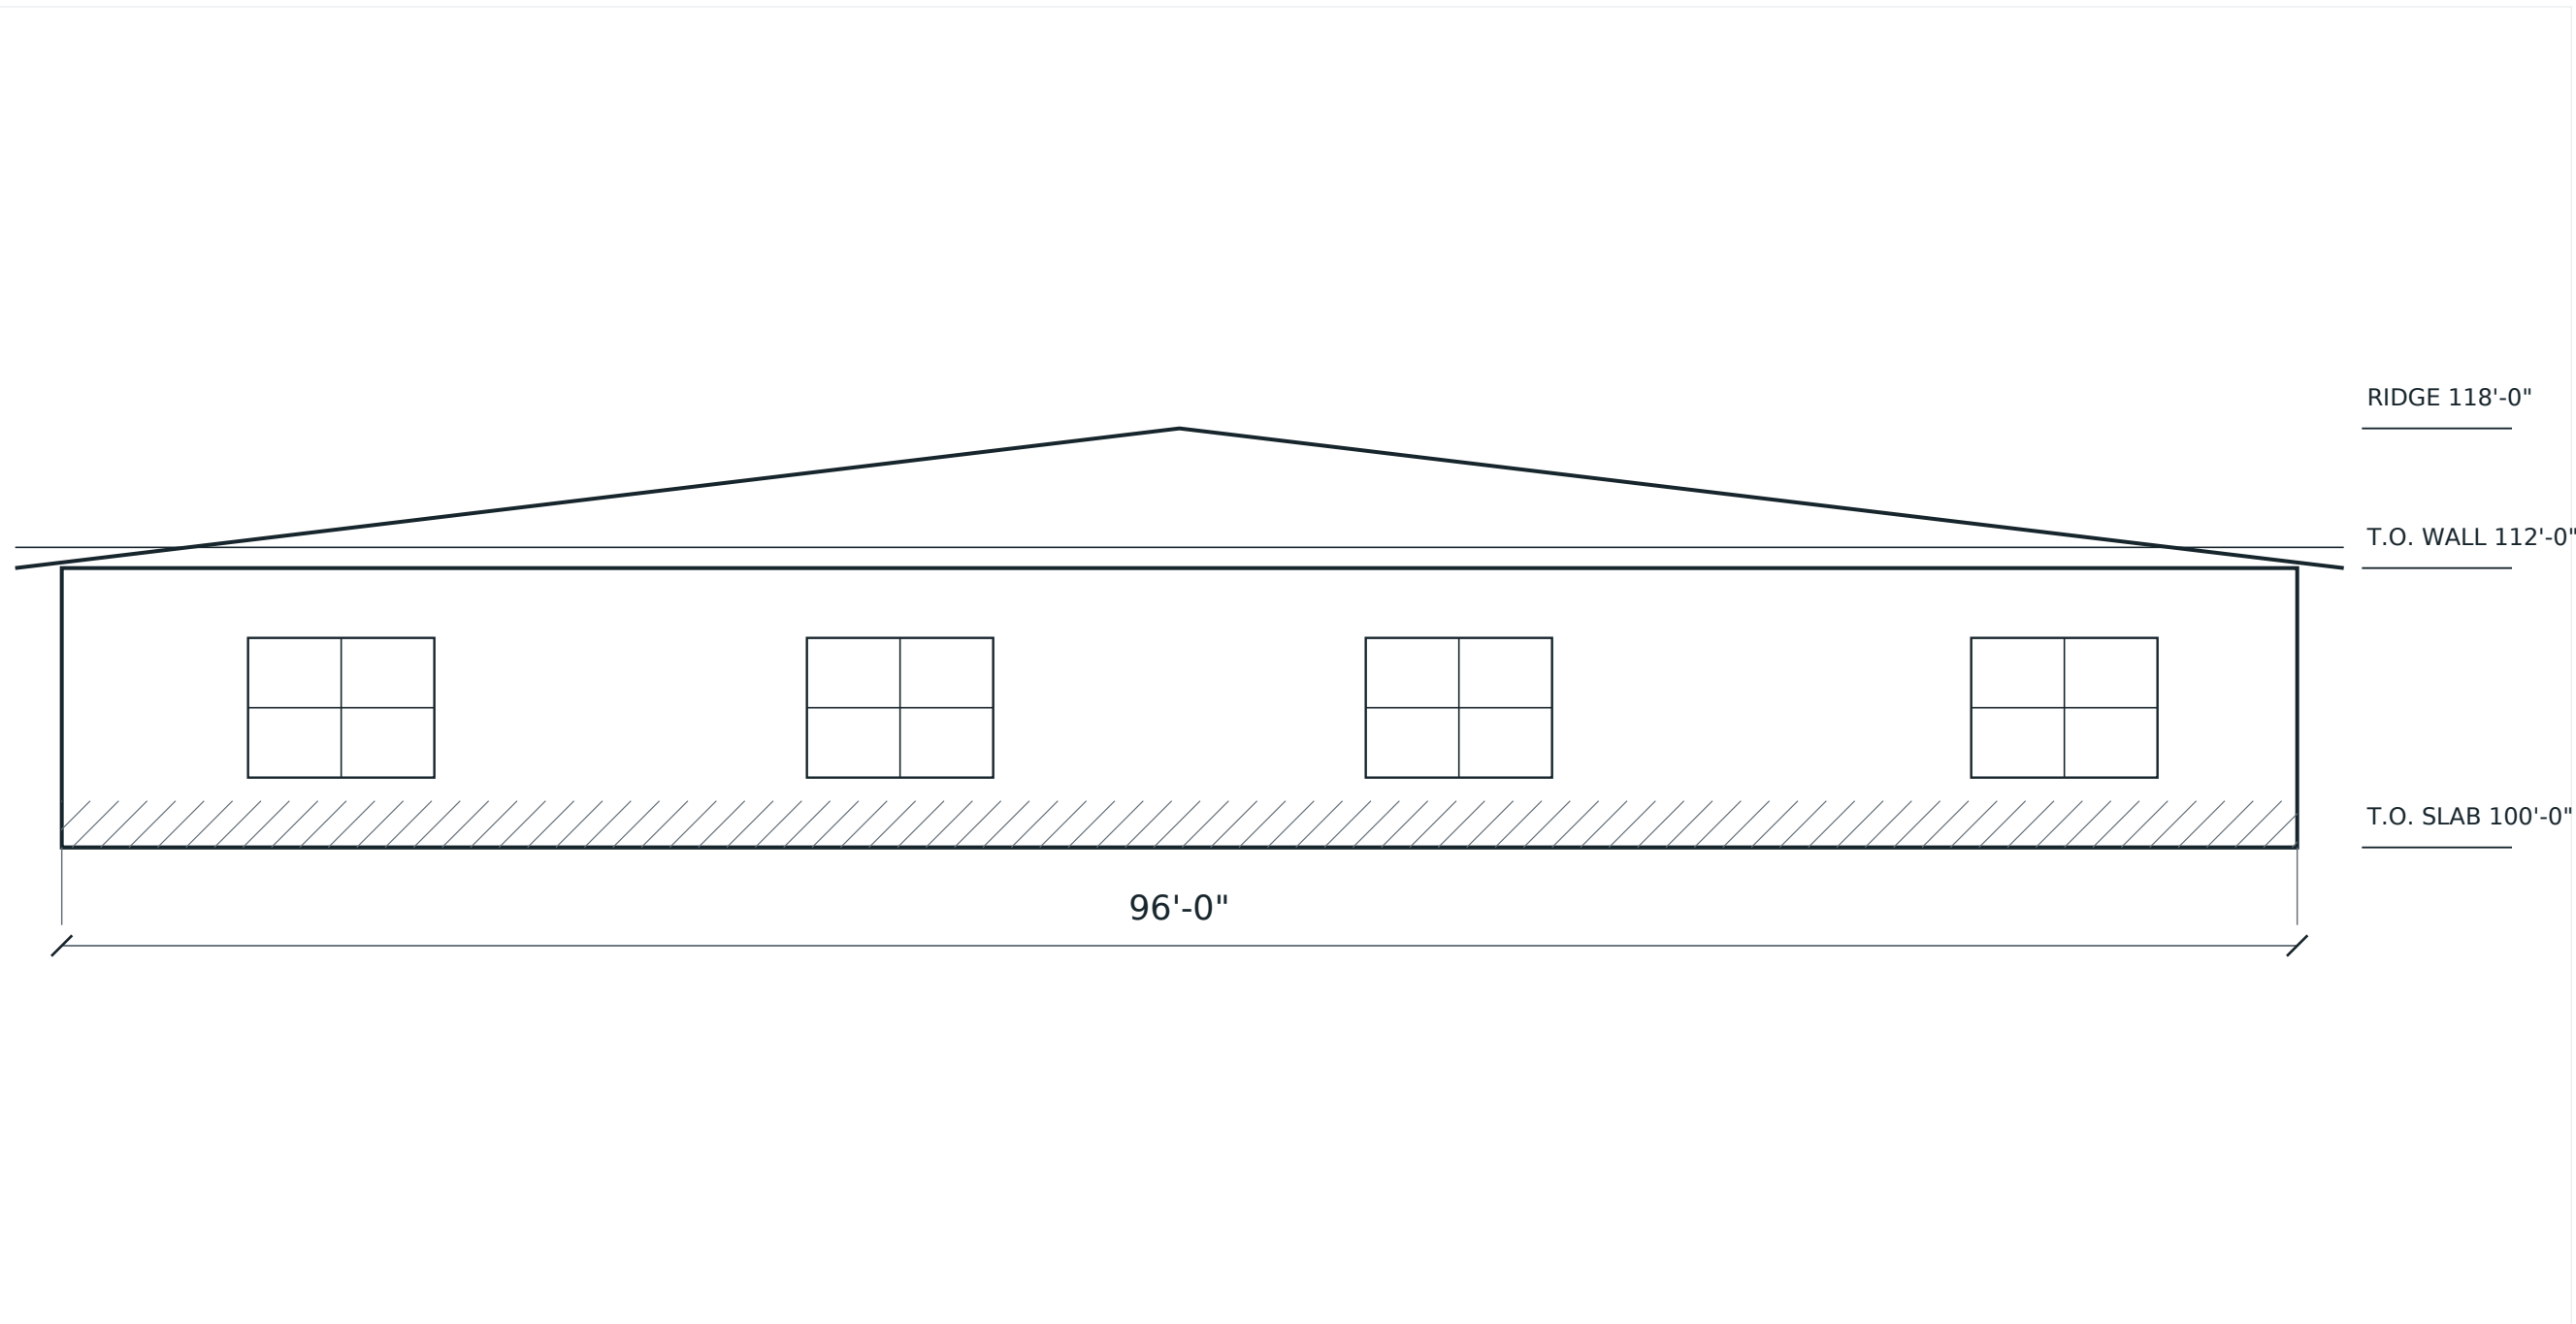


1 NORTH ELEVATION
1/8" = 1'-0"

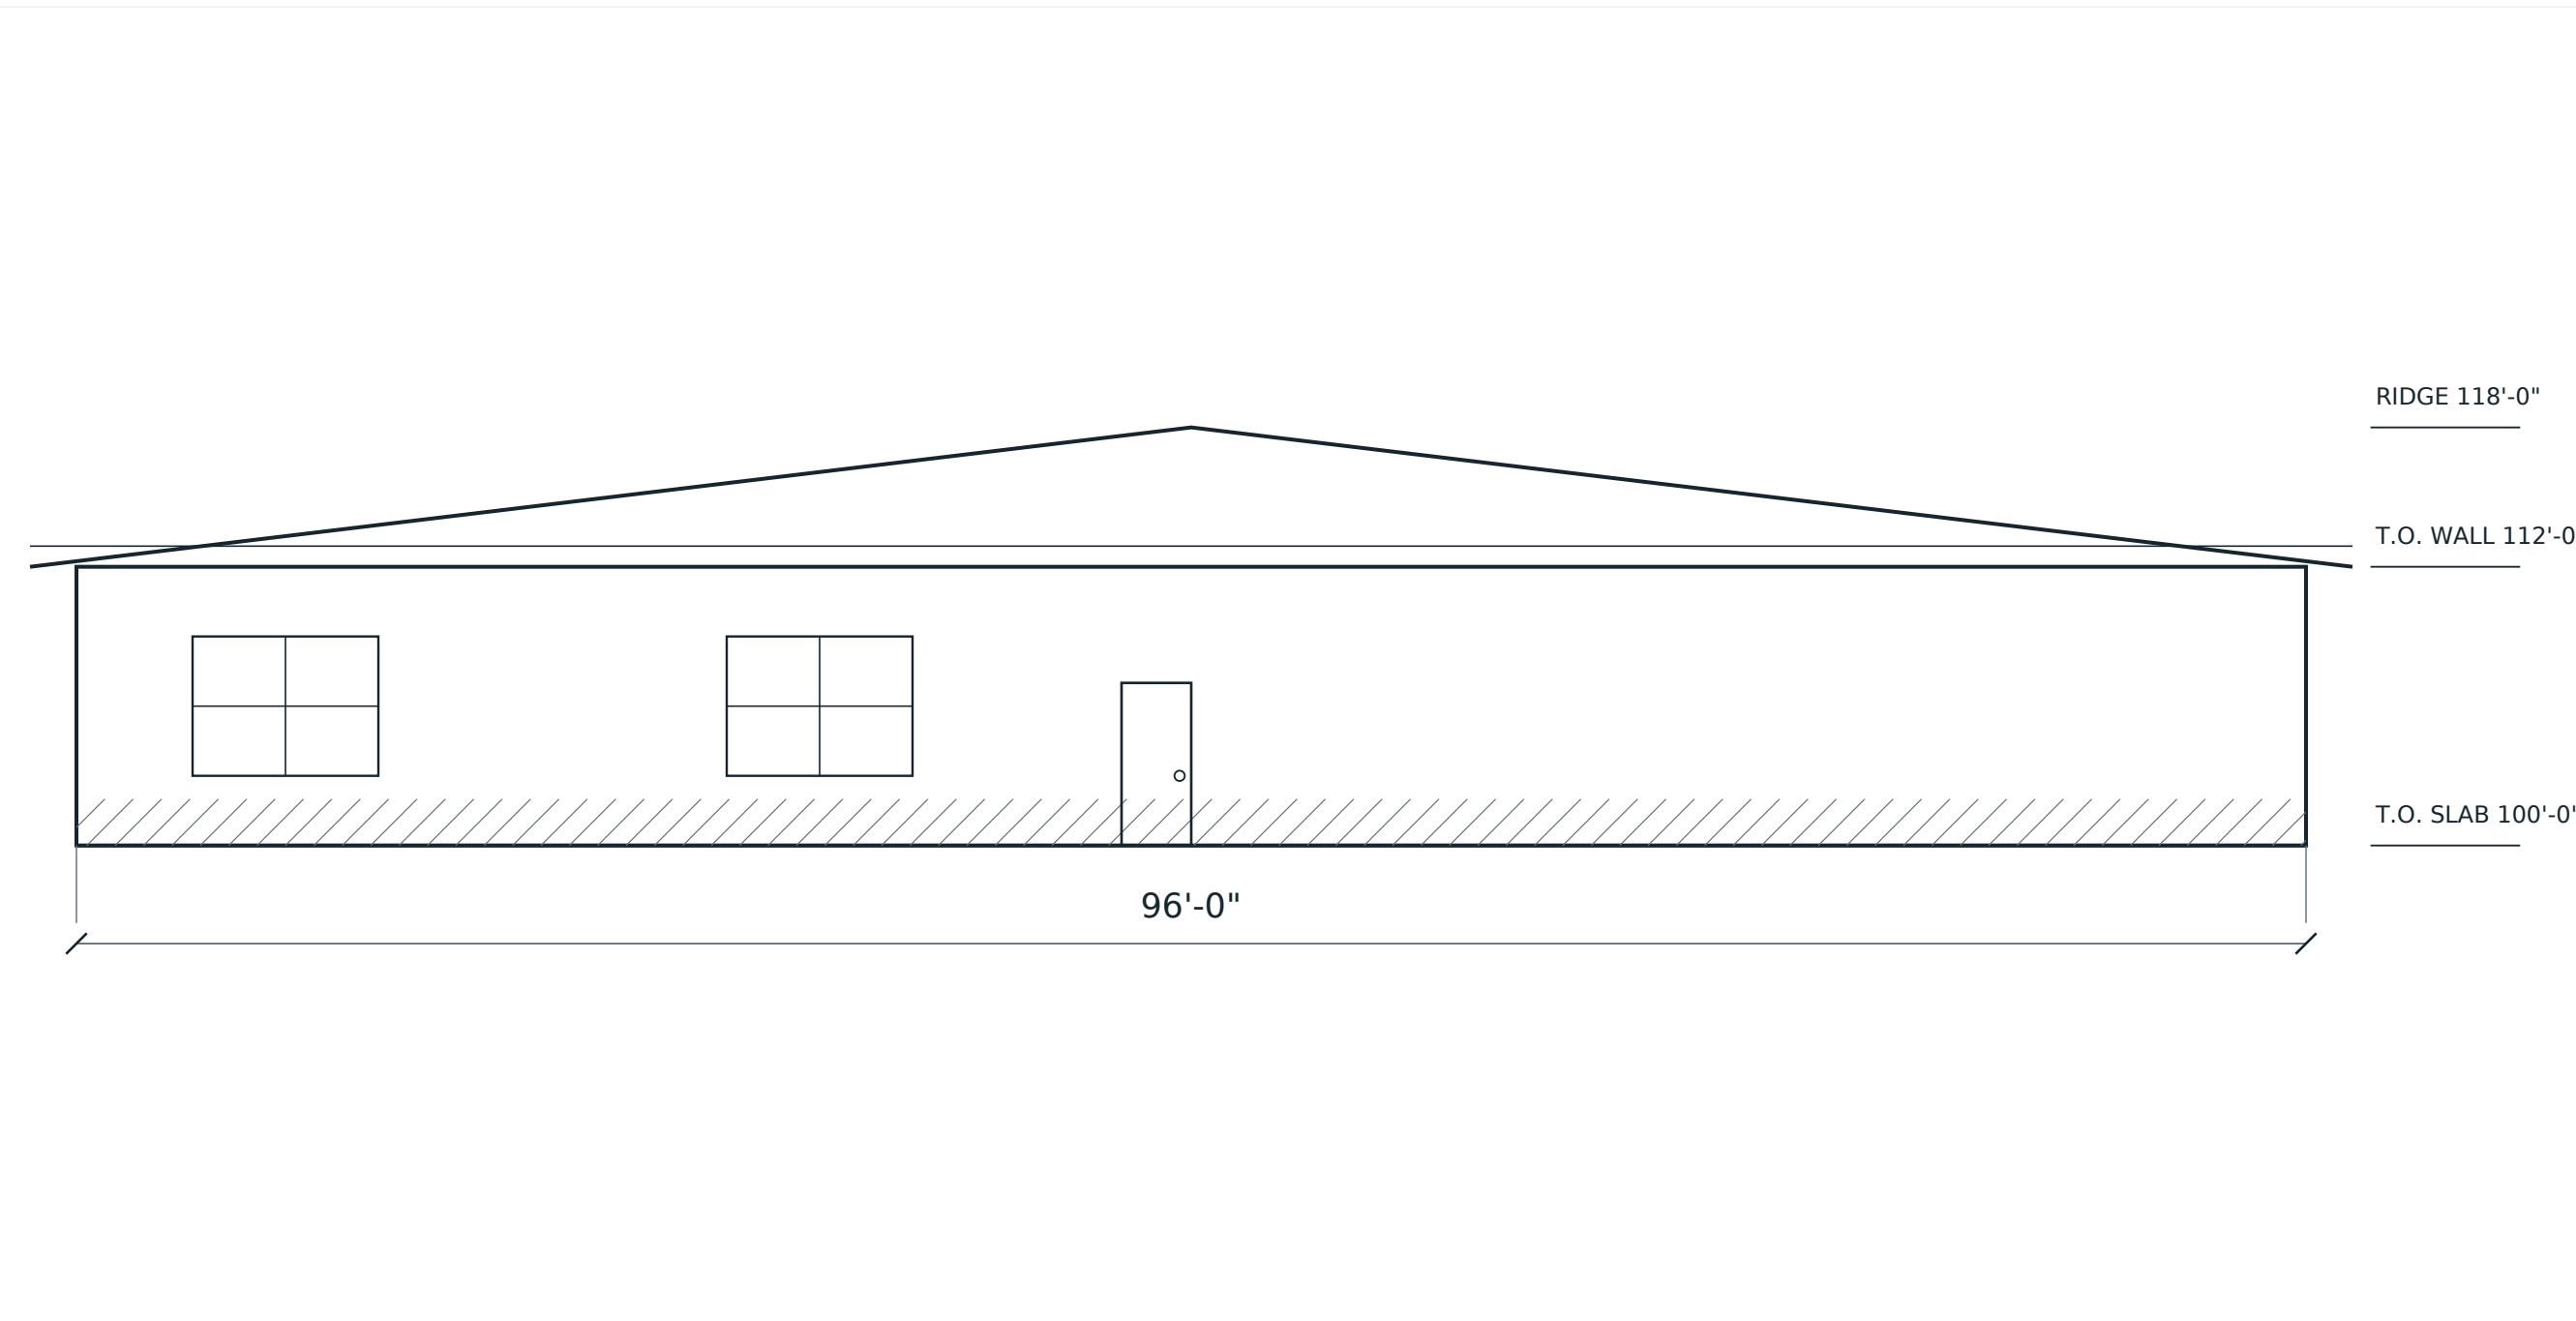

2 SOUTH ELEVATION
1/8" = 1'-0"

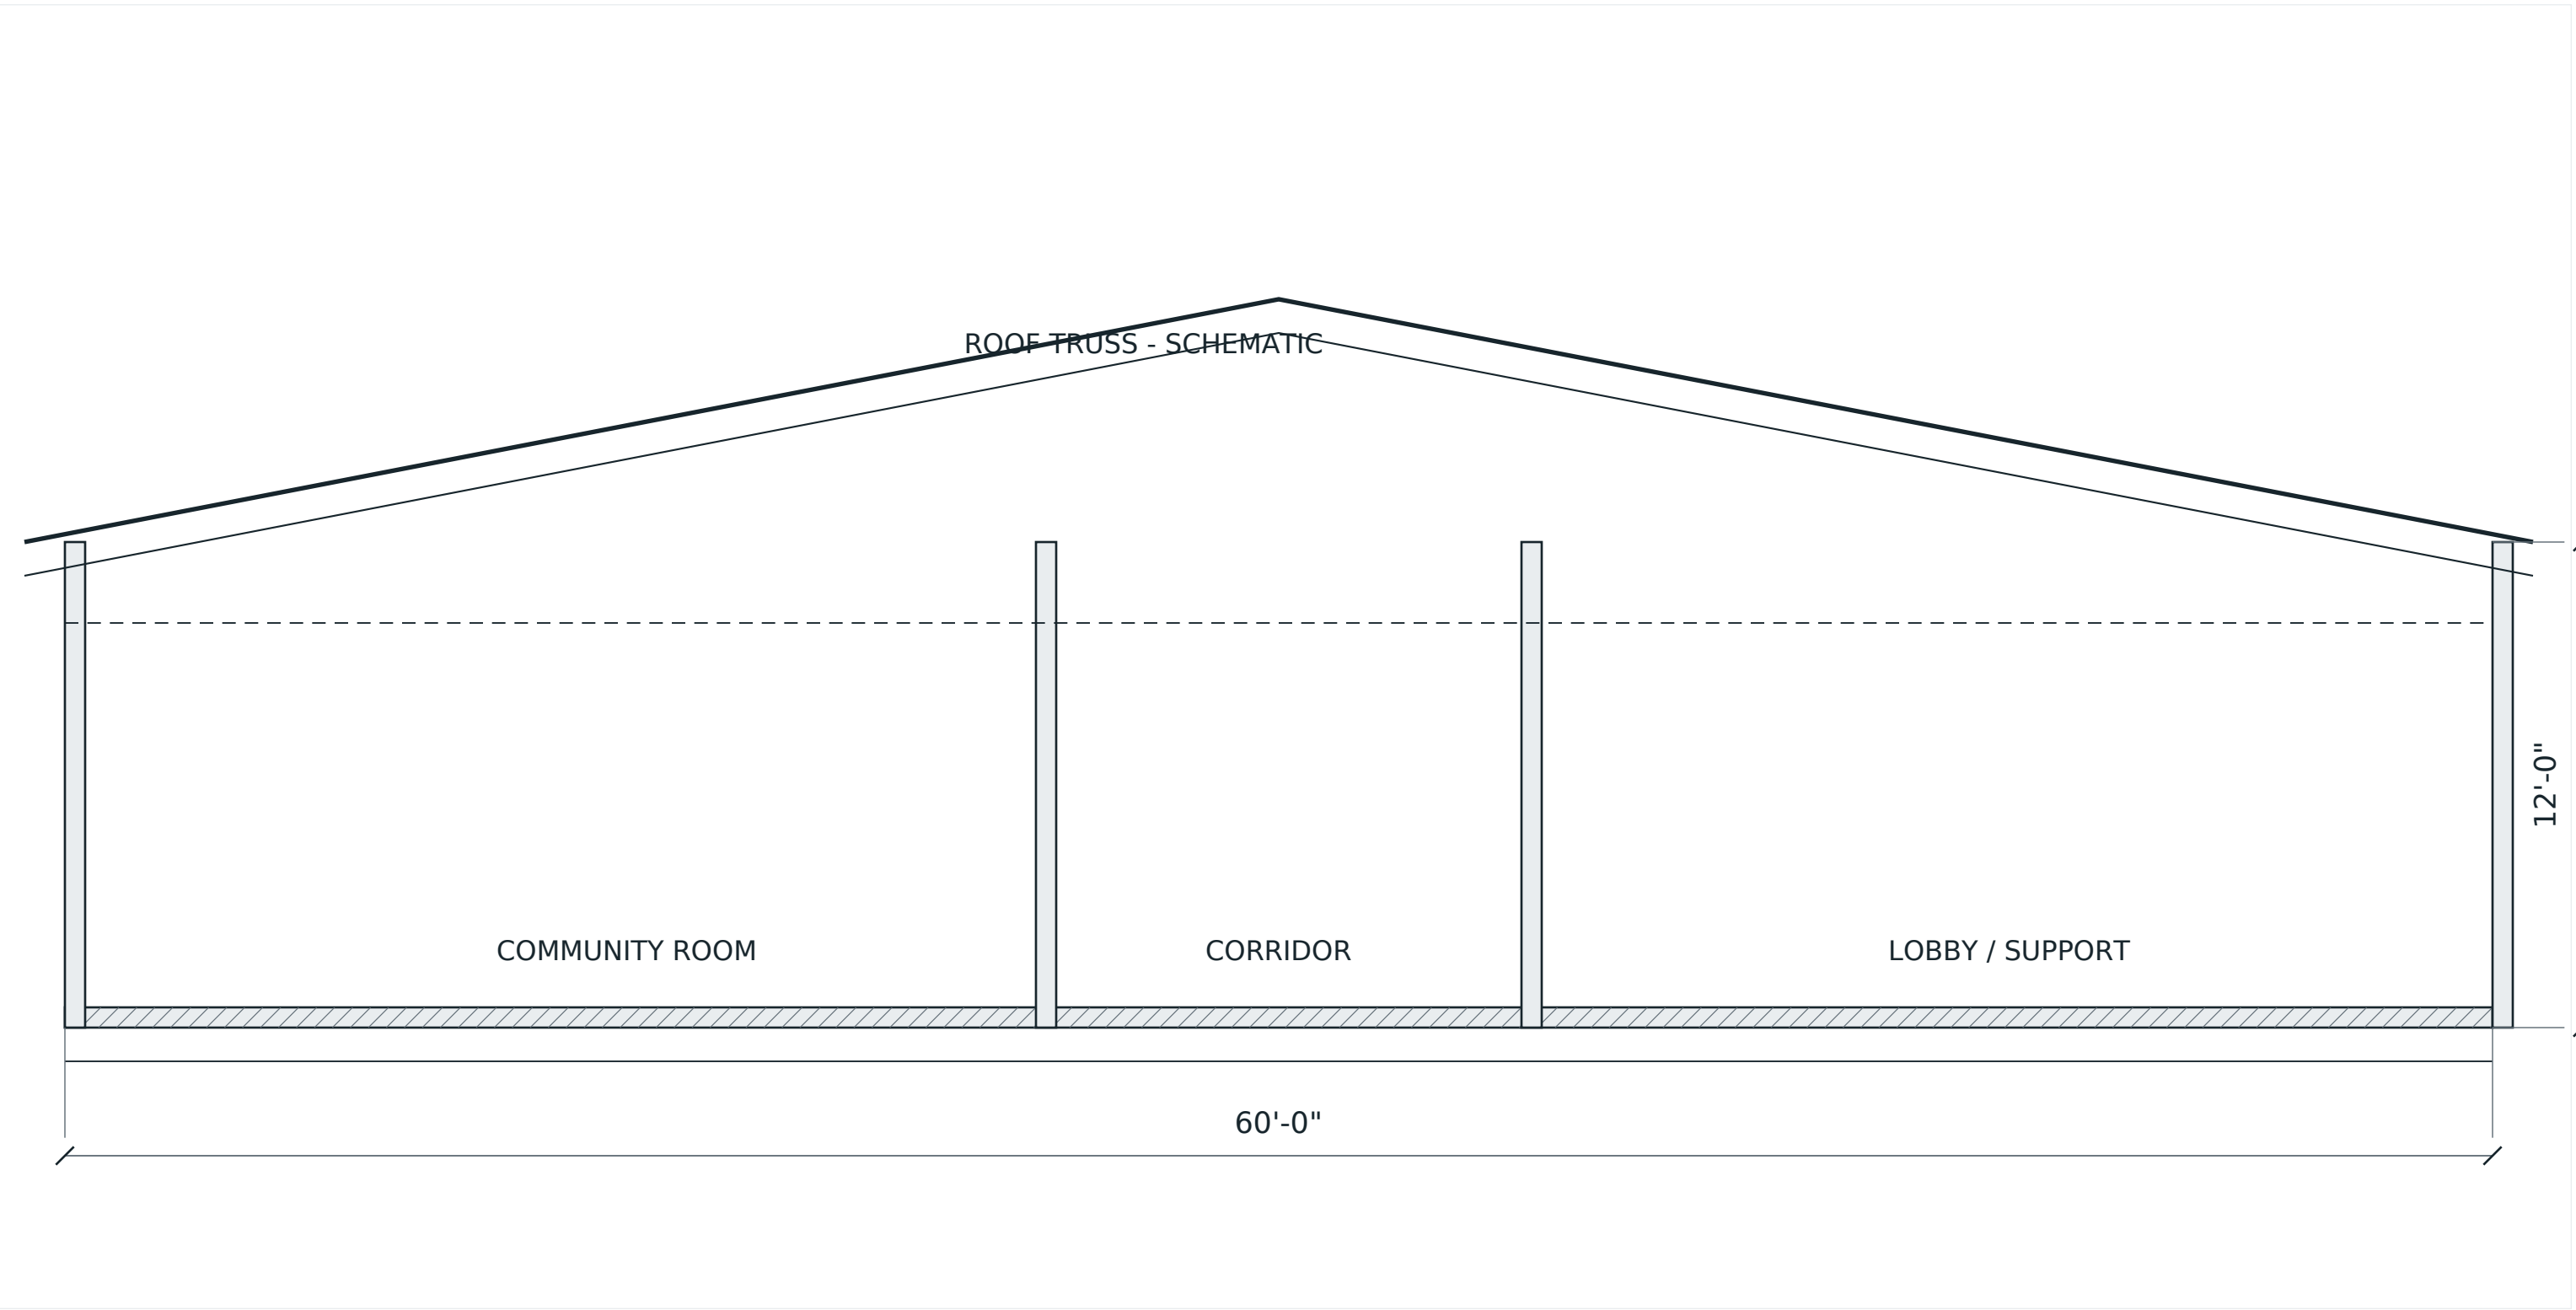

3 TRANSVERSE BUILDING SECTION
1/4" = 1'-0"

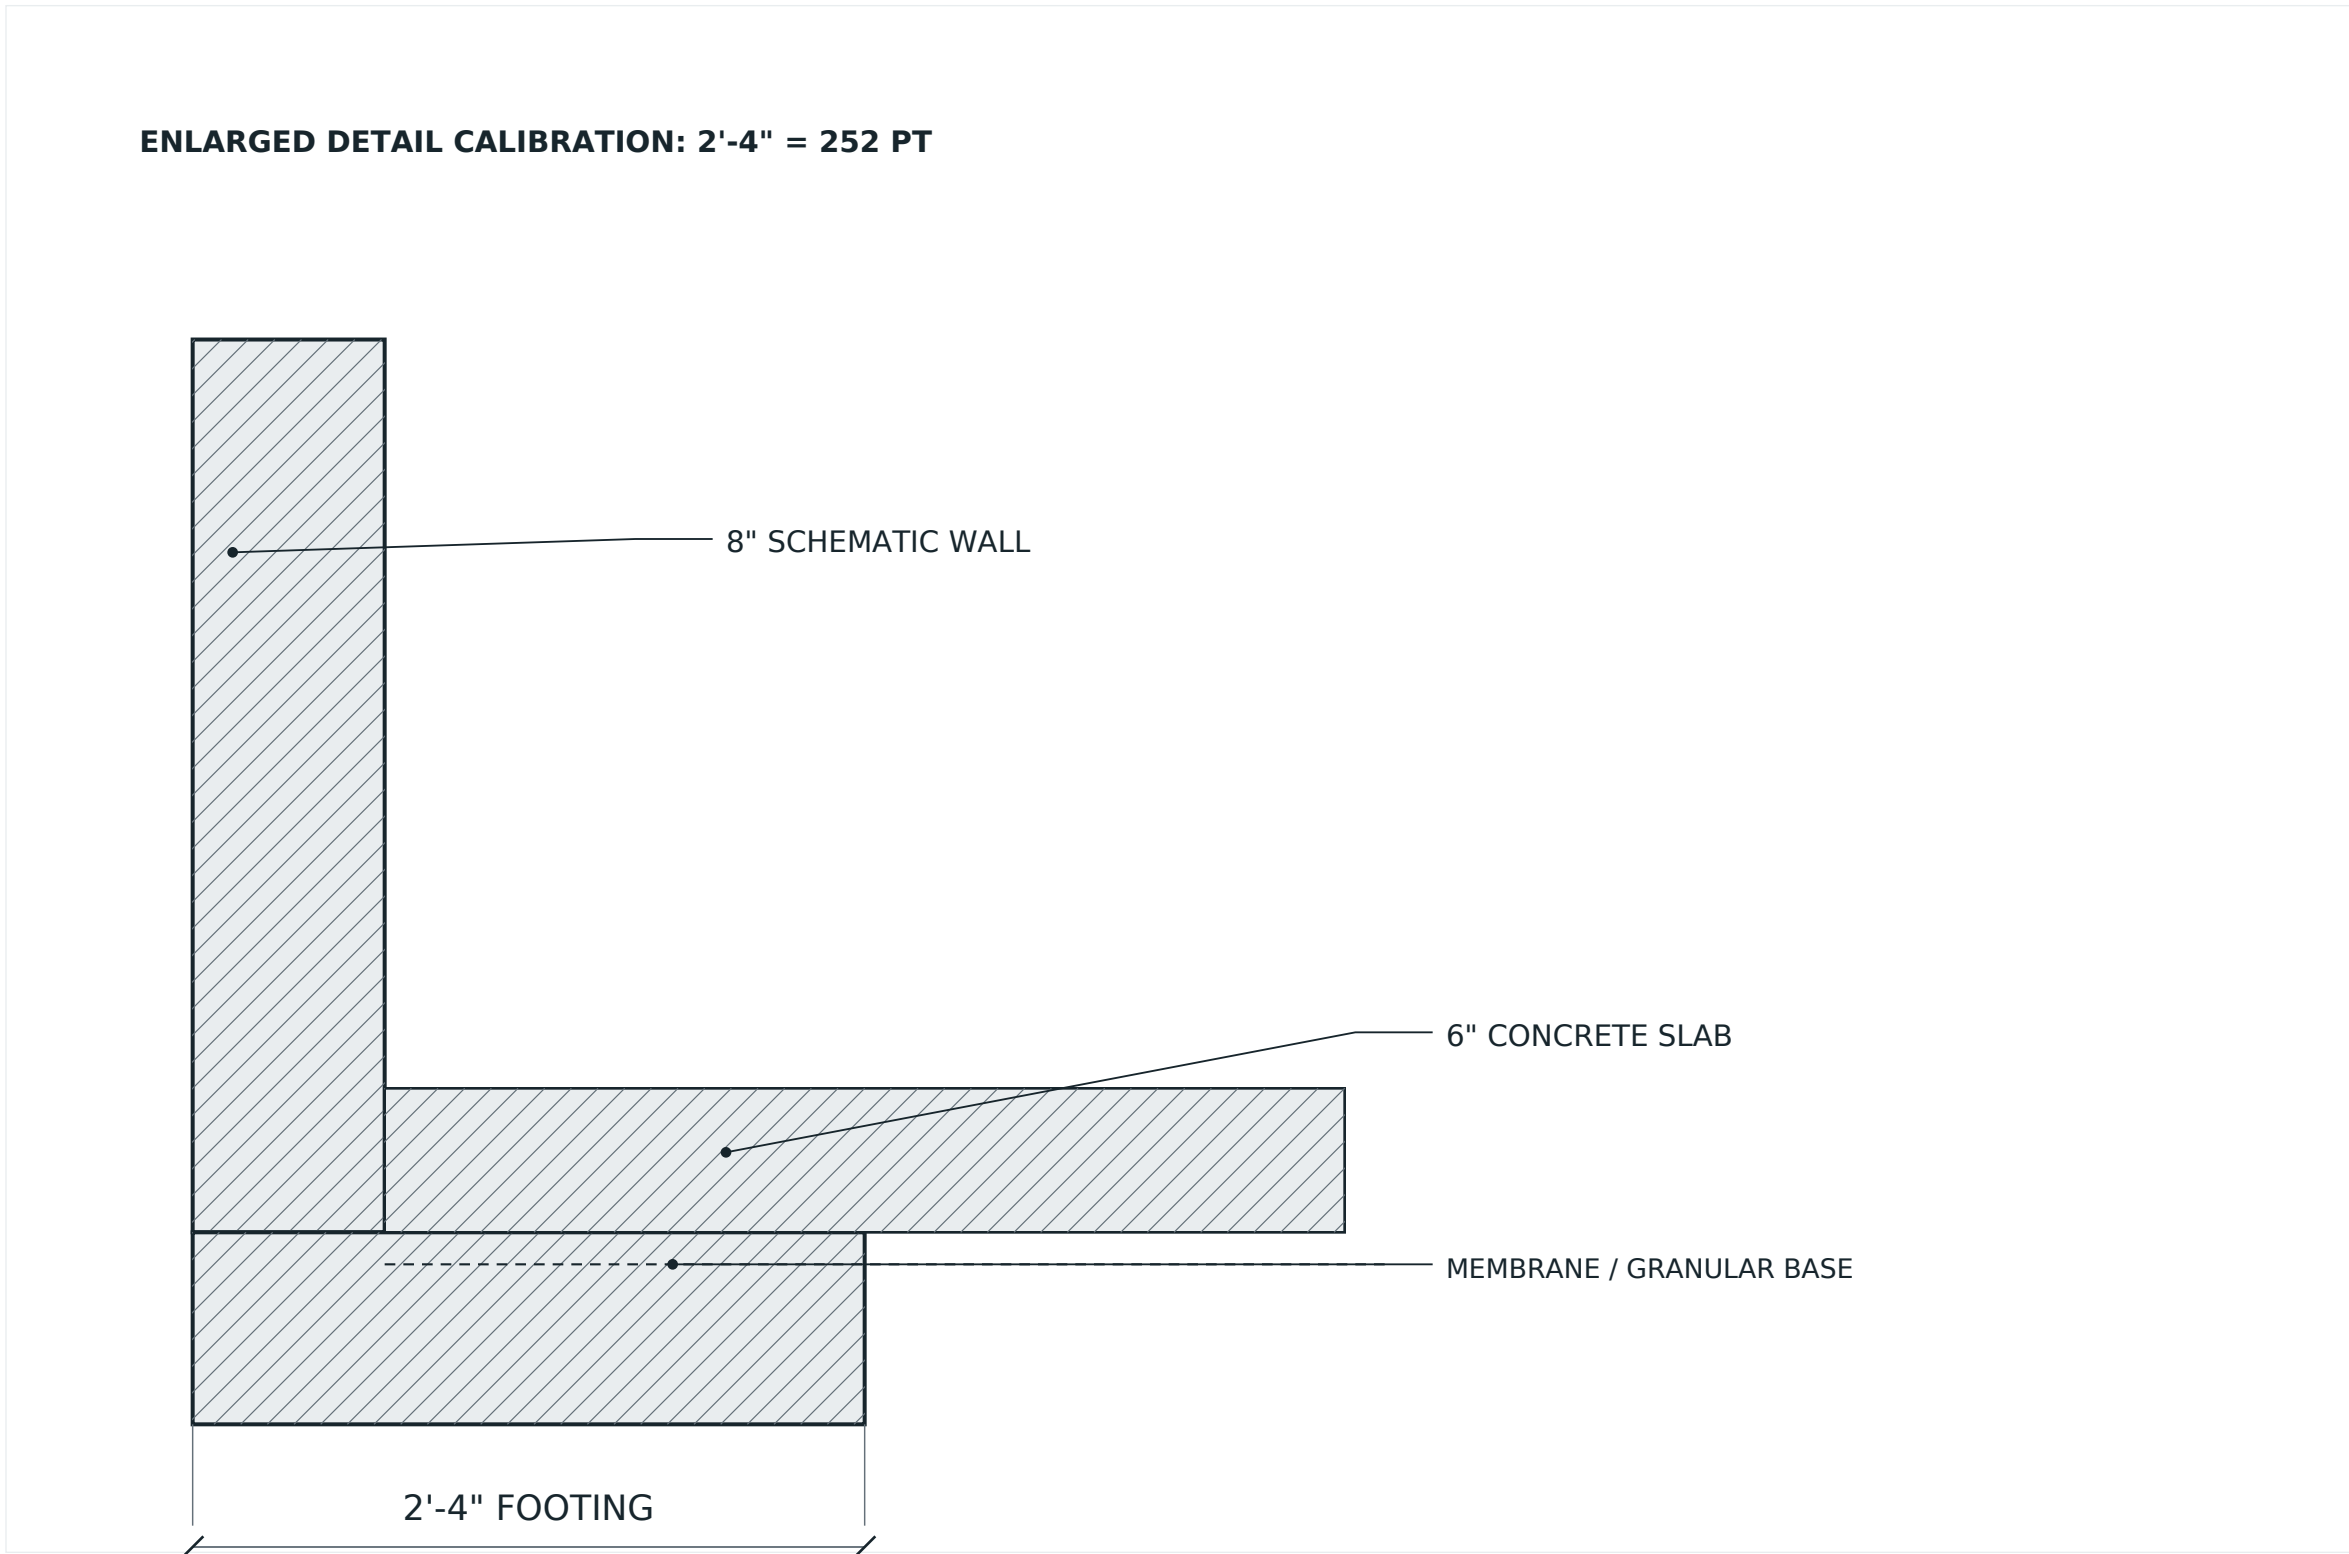

4 WALL / SLAB JUNCTION
1-1/2" = 1'-0"