

WILLOW CREEK COMMUNITY CENTER

1200 Willow Lane, Example Township | Fictional training project WC-26-014

A101

DEMONSTRATION ISSUE

POLYPDF

DRAWING DEMO LIBRARY

PROJECT

WILLOW CREEK
COMMUNITY CENTER
WC-26-014
ONE-STORY / 5,760 SF

DRAWING TITLE

GROUND FLOOR PLAN

DISCIPLINE

ARCHITECTURE

ISSUE RECORD

REVISION A
2026-09-15
Demonstration issue
Drawn: PP / Checked: QA

SHEET DATA


Scale: 1/4" = 1'-0"
Original: 36 x 24 IN
PDF page 1
Units: feet unless noted

USE NOTICE

FICTIONAL PROJECT
DEMONSTRATION ONLY
NOT FOR CONSTRUCTION
No engineering design, code review or
permit approval is implied.

A101

REV A

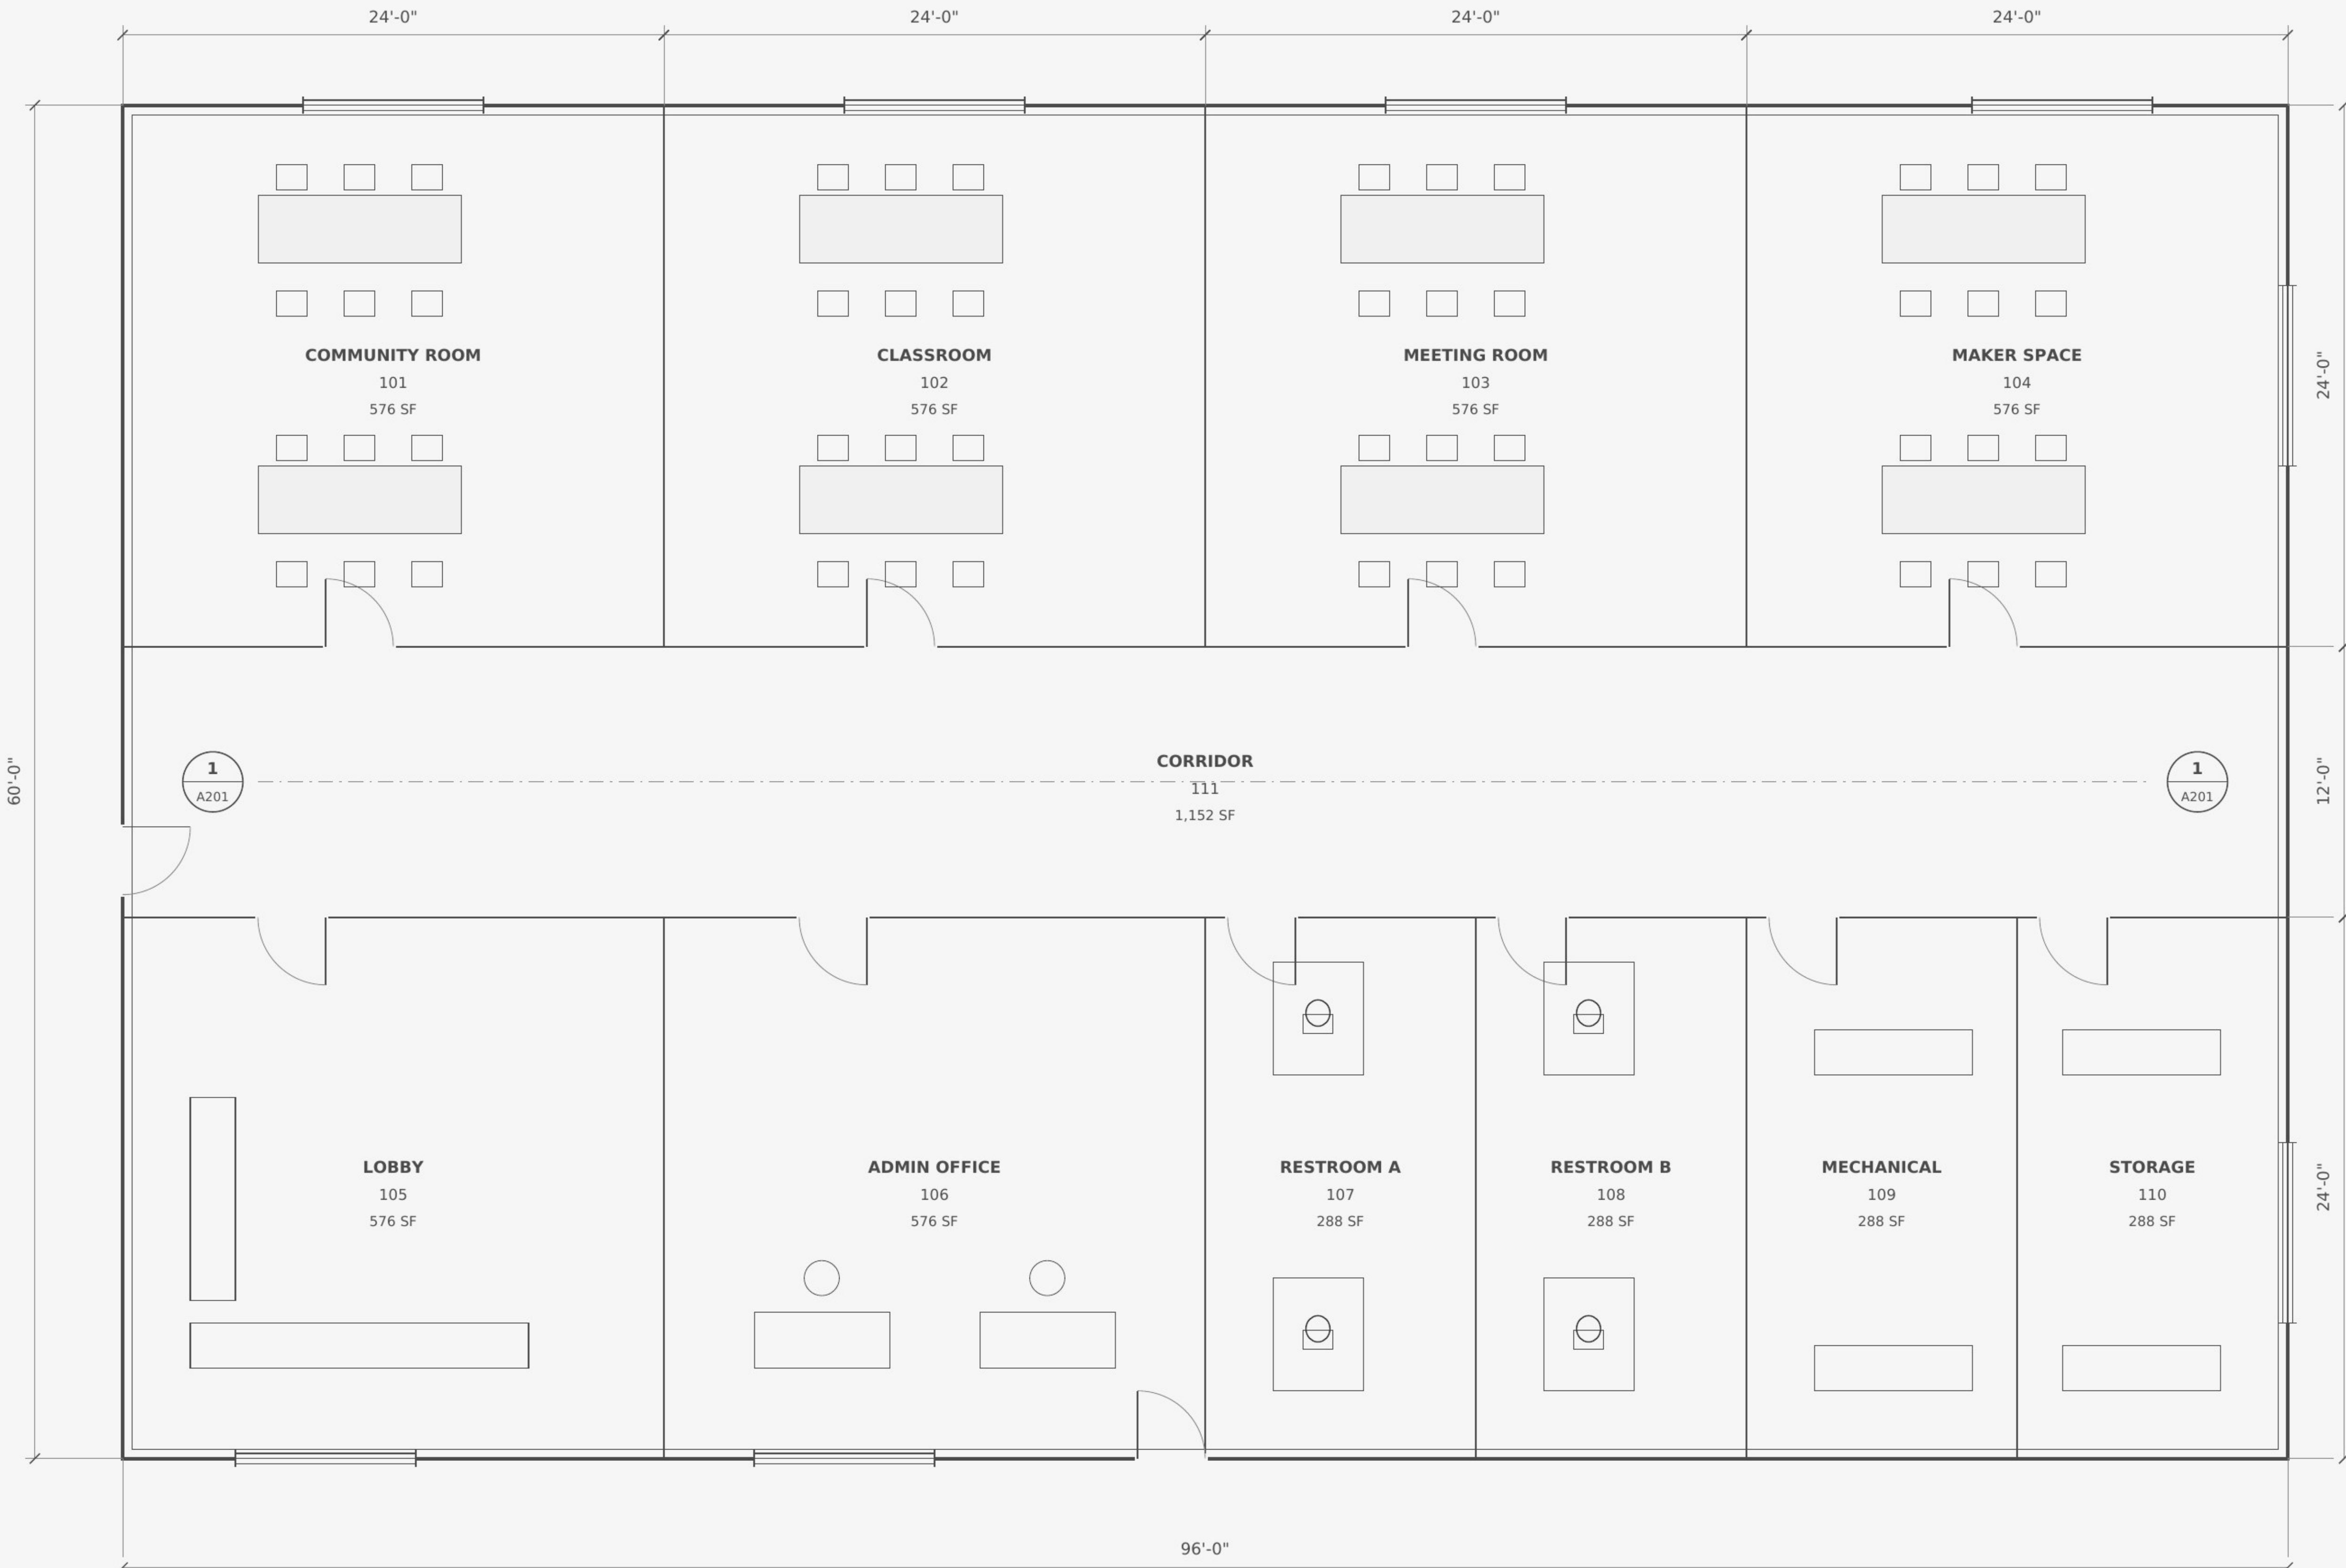

N

GENERAL NOTES

- All dimensions reference exterior face or partition centerline.
- Overall building footprint: 96'-0" x 60'-0".
- Door symbols show 3'-0" leaves. Furniture is diagrammatic.
- Refer to A201 for elevations and wall sections.
- W1 glazing shown schematically. No performance specification implied.

TAG	ASSEMBLY
W1	Exterior wall
P1	Interior partition
D1	3'-0" single leaf
F1	Resilient floor
F2	Porcelain tile

ISSUE INFORMATION

Revision A: baseline issue.
Plan geometry is identical between issues
except the documented changes.

1 GROUND FLOOR PLAN

1/4" = 1'-0" | 1:48

GRAPHIC SCALE



WILLOW CREEK COMMUNITY CENTER


1200 Willow Lane, Example Township | Fictional training project WC-26-014

C101
DEMONSTRATION ISSUE

POLYPDF
DRAWING DEMO LIBRARY

1 SITE & UTILITY COORDINATION PLAN

1/16" = 1'-0"

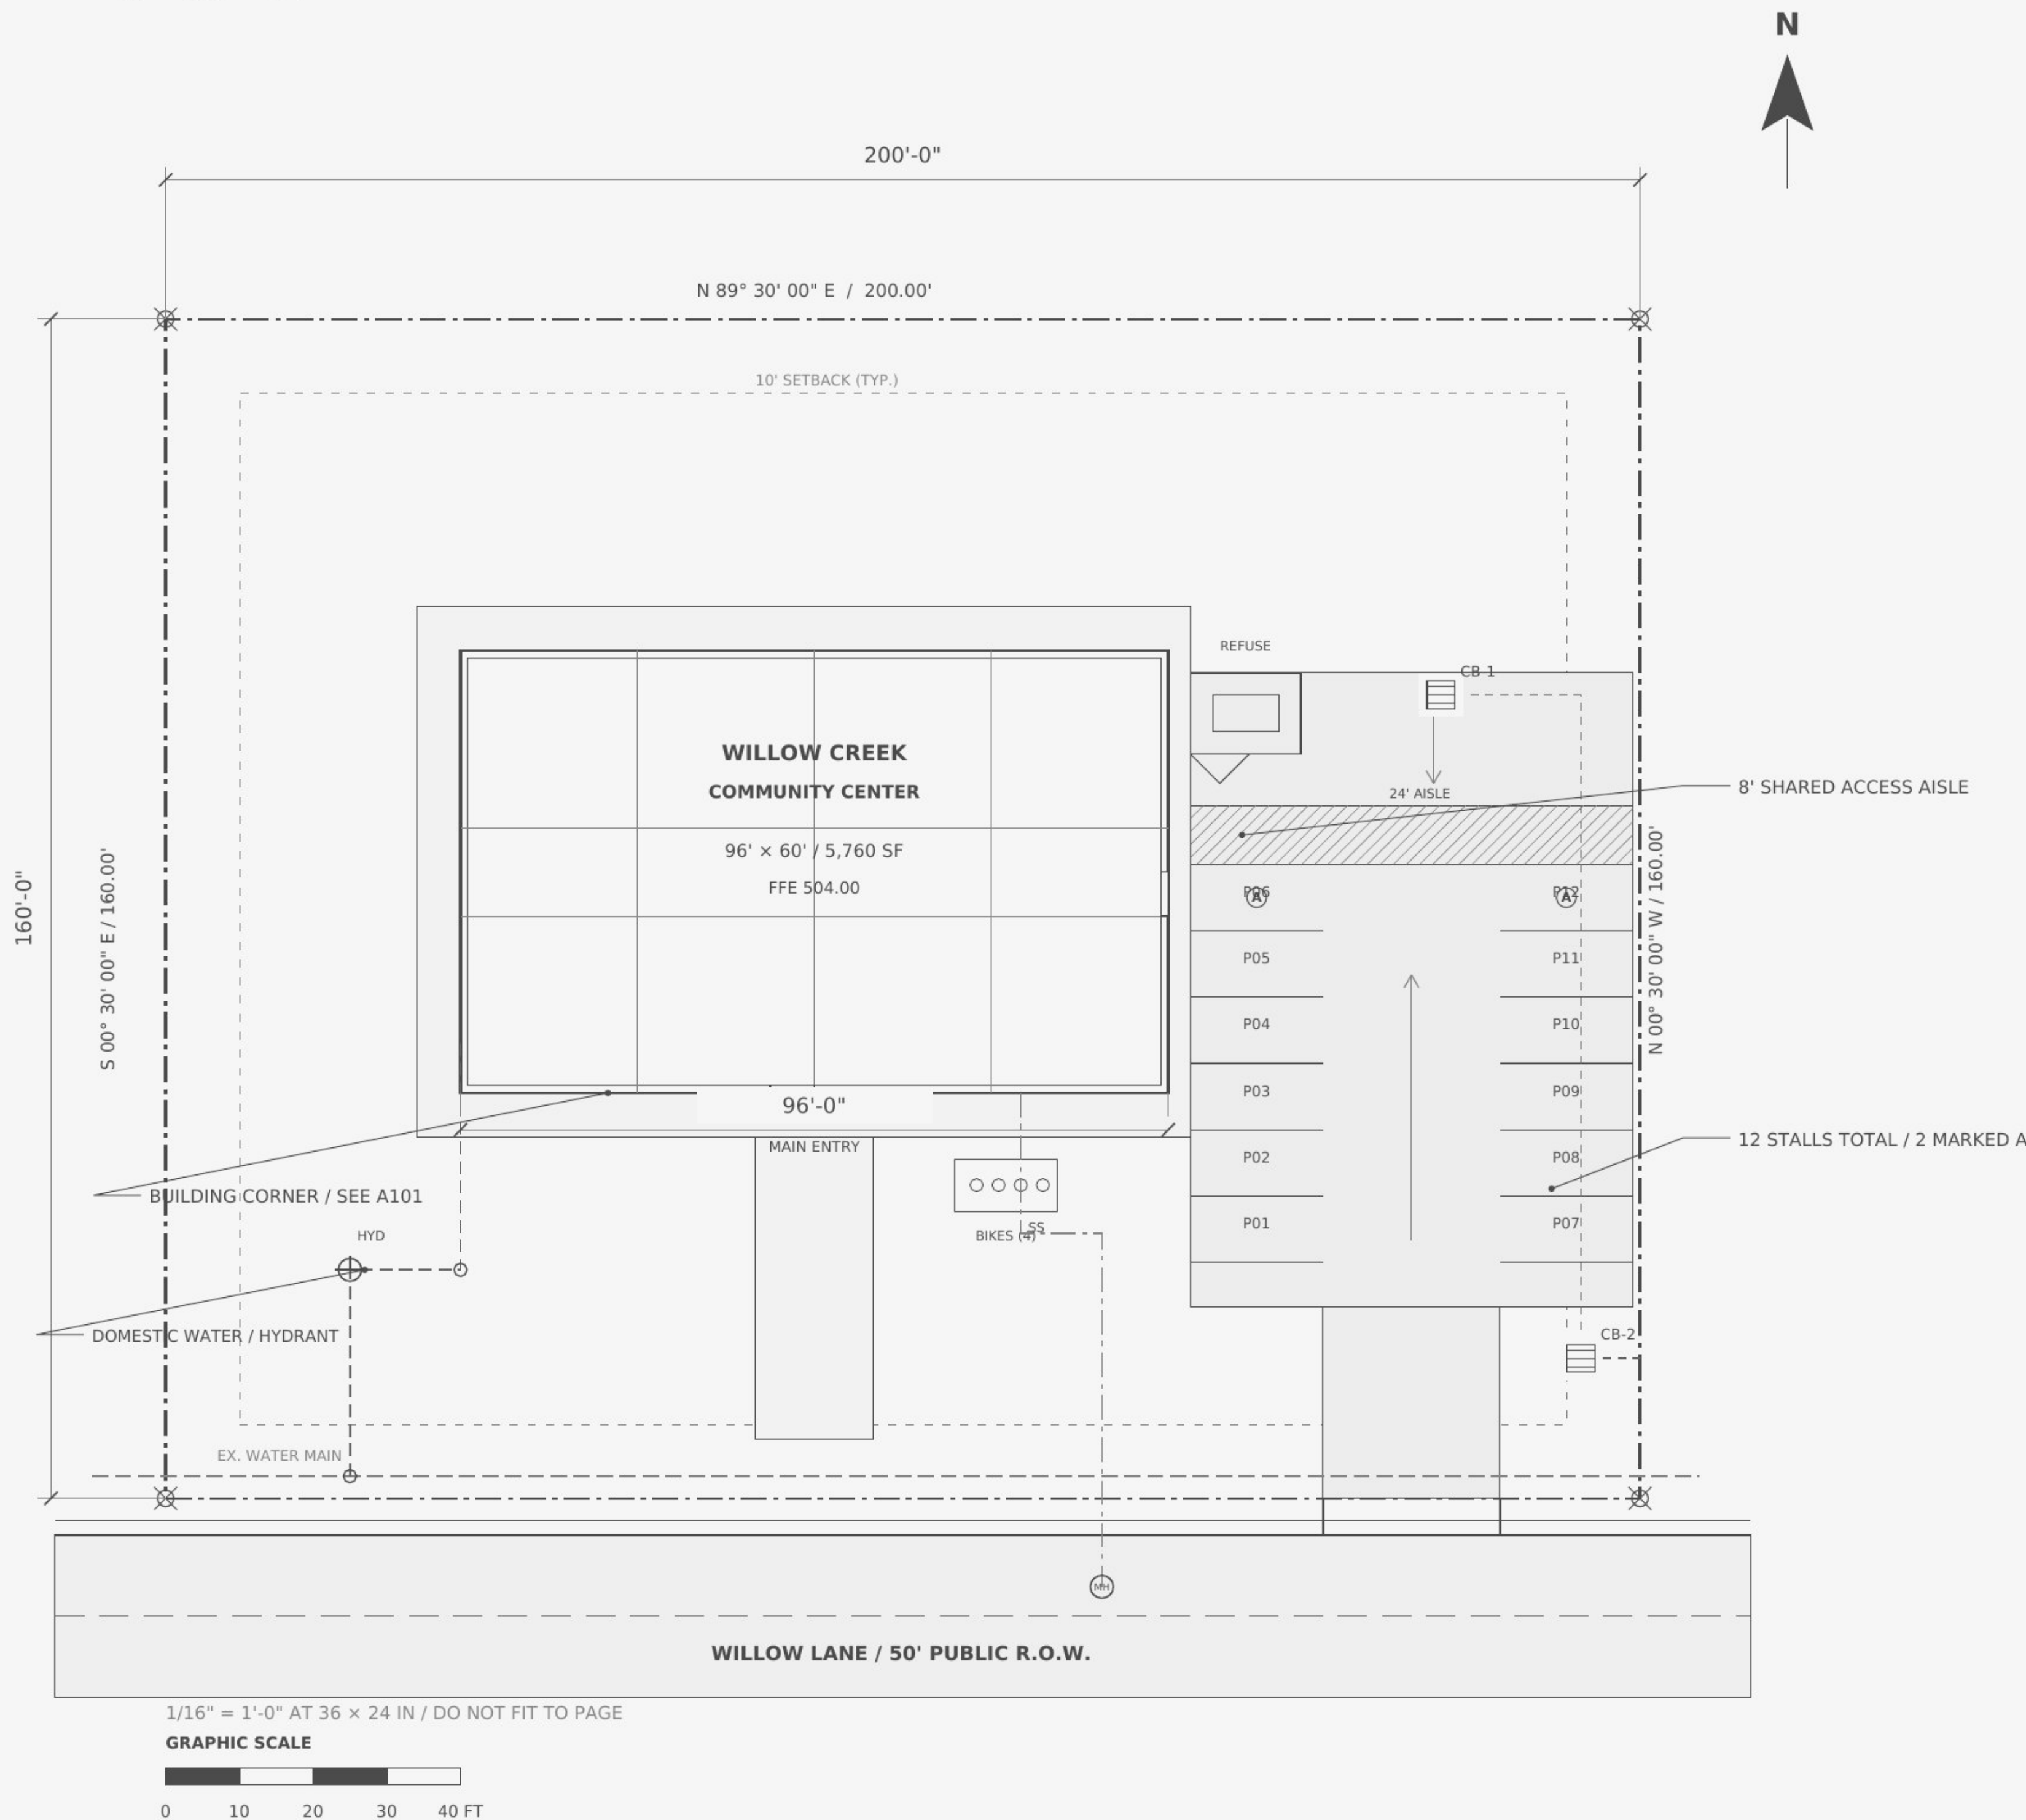

DEMONSTRATION WORKFLOW

Calibrate with the 200-foot parcel dimension. Measure the 96 x 60 foot building and 60 x 86 foot asphalt apron.

Create independent count groups for 12 parking stalls, 2 catch basins and 4 bicycle loops. Symbols shown in the legend are excluded.

ITEM	DESCRIPTION	DEMO QTY
PARCEL	200' x 160' rectangular parcel	32,000 SF
BUILDING	96' x 60' footprint	5,760 SF
PARKING	P01-P12; P06/P12 marked A	12 STALLS
PAVEMENT	60' x 86' asphalt apron	5,160 SF
CB-1 / CB-2	Grated drainage inlets	2 EA
BIKE RACK	Four loop racks on pad	4 EA

SITE KEYNOTES

- 01 Survey monuments at the four parcel corners are sample control points.
- 02 Dashed 10-foot setback line is a training assumption; no zoning determination is implied.
- 03 Parking stripe modules are 9 feet wide x 18 feet deep. The drive aisle is 24 feet wide.
- 04 P06 and P12 are identified as accessible demonstration stalls with a shared 8-foot access aisle.
- 05 Utility routes are diagrammatic. Search for CB-1, CB-2, FFE 504.00, WATER MAIN and REFUSE.
- 06 Asphalt quantity refers only to the 60 x 86 foot main apron; entry drive and other paving are excluded.

LINE & SYMBOL LEGEND

Heavy dash-dot: surveyed parcel boundary

Thin short dash: setback reference

Blue short dash: storm drainage connection

Gray long dash-dot: sanitary service

A inside stall: accessible demonstration designation

Crossed circle at corner: survey monument

DRAWING TITLE

SITE PLAN

DISCIPLINE

CIVIL / SITE

ISSUE RECORD

REVISION A

2026-09-15

Demonstration issue

Drawn: PP / Checked: QA

SHEET DATA

Scale: 1/16" = 1'-0"

Original: 36 x 24 IN

PDF page 1

Units: feet unless noted

USE NOTICE

FICTIONAL PROJECT

DEMONSTRATION ONLY

NOT FOR CONSTRUCTION

No engineering design, code review or permit approval is implied.